Supersedes LTO 2016/056D

SURVEYOR'S CERTIFICATE

I, Richard David Purnell

hereby certify that the survey represented on this plan was carried out by me or under my immediate supervision and was completed on 3/7/2018 and that this survey has been executed in accordance with the Licensed Surveyor's Act and the directions thereunder.

Licensed Surveyor — Date 07/07/2018

L.T.O. REGISTRATION

Lodged on . . . . . at . . . . . .

Instrument Number . . . . . .

Registered on . . . . . at . . . . . .

by me . . . . . .

Registrar-General

SURVEY APPROVAL

I, Robert Ian Sarib . . . . . the Acting Surveyor-General, being satisfied that Part 5 of the Planning Act has been complied with:

(i) approve the survey under section 49 of the Licensed Surveyors Act;

(ii) acknowledge, on behalf of the Service Authorities designated, the vesting of the Service Easements shown hereon; and

(iii) accept on behalf of the Service Authorities specified, the land designated as roads or reserves hereon vested pursuant to section 64 of the Planning Act and section 7 of the Control of Roads Act

Acting Surveyor-General — Date

Note

Dimensions of unmarked boundaries and connections are original unless otherwise shown
Electricity Supply Easements are in favour of the Power and Water Corporation
Electricity Supply Easements are to be created by registration of this Survey Plan
Public Roads are vested in the City of Palmerston
NIC denotes Nail in Concrete
NIK denotes Nail in Kerb

Version 1 - survey plan as lodged

LOTS 15166 TO 15181
SUBDIVISION OF LOT 14824
TOWN OF PALMERSTON

Drawn by Earl James & Associates (9158) 05.07.18	Map Reference	SCALE 1:500 (A1)
Examined by Earl James & Associates 10.07.18	AZIMUTH Assumed from LTO 2016/056 Observed at	**LTO 2017/059A** SHEET 1 OF 3

WARNING - Damaged or creased plan will be rejected.

Supersedes LTO 2016/056D

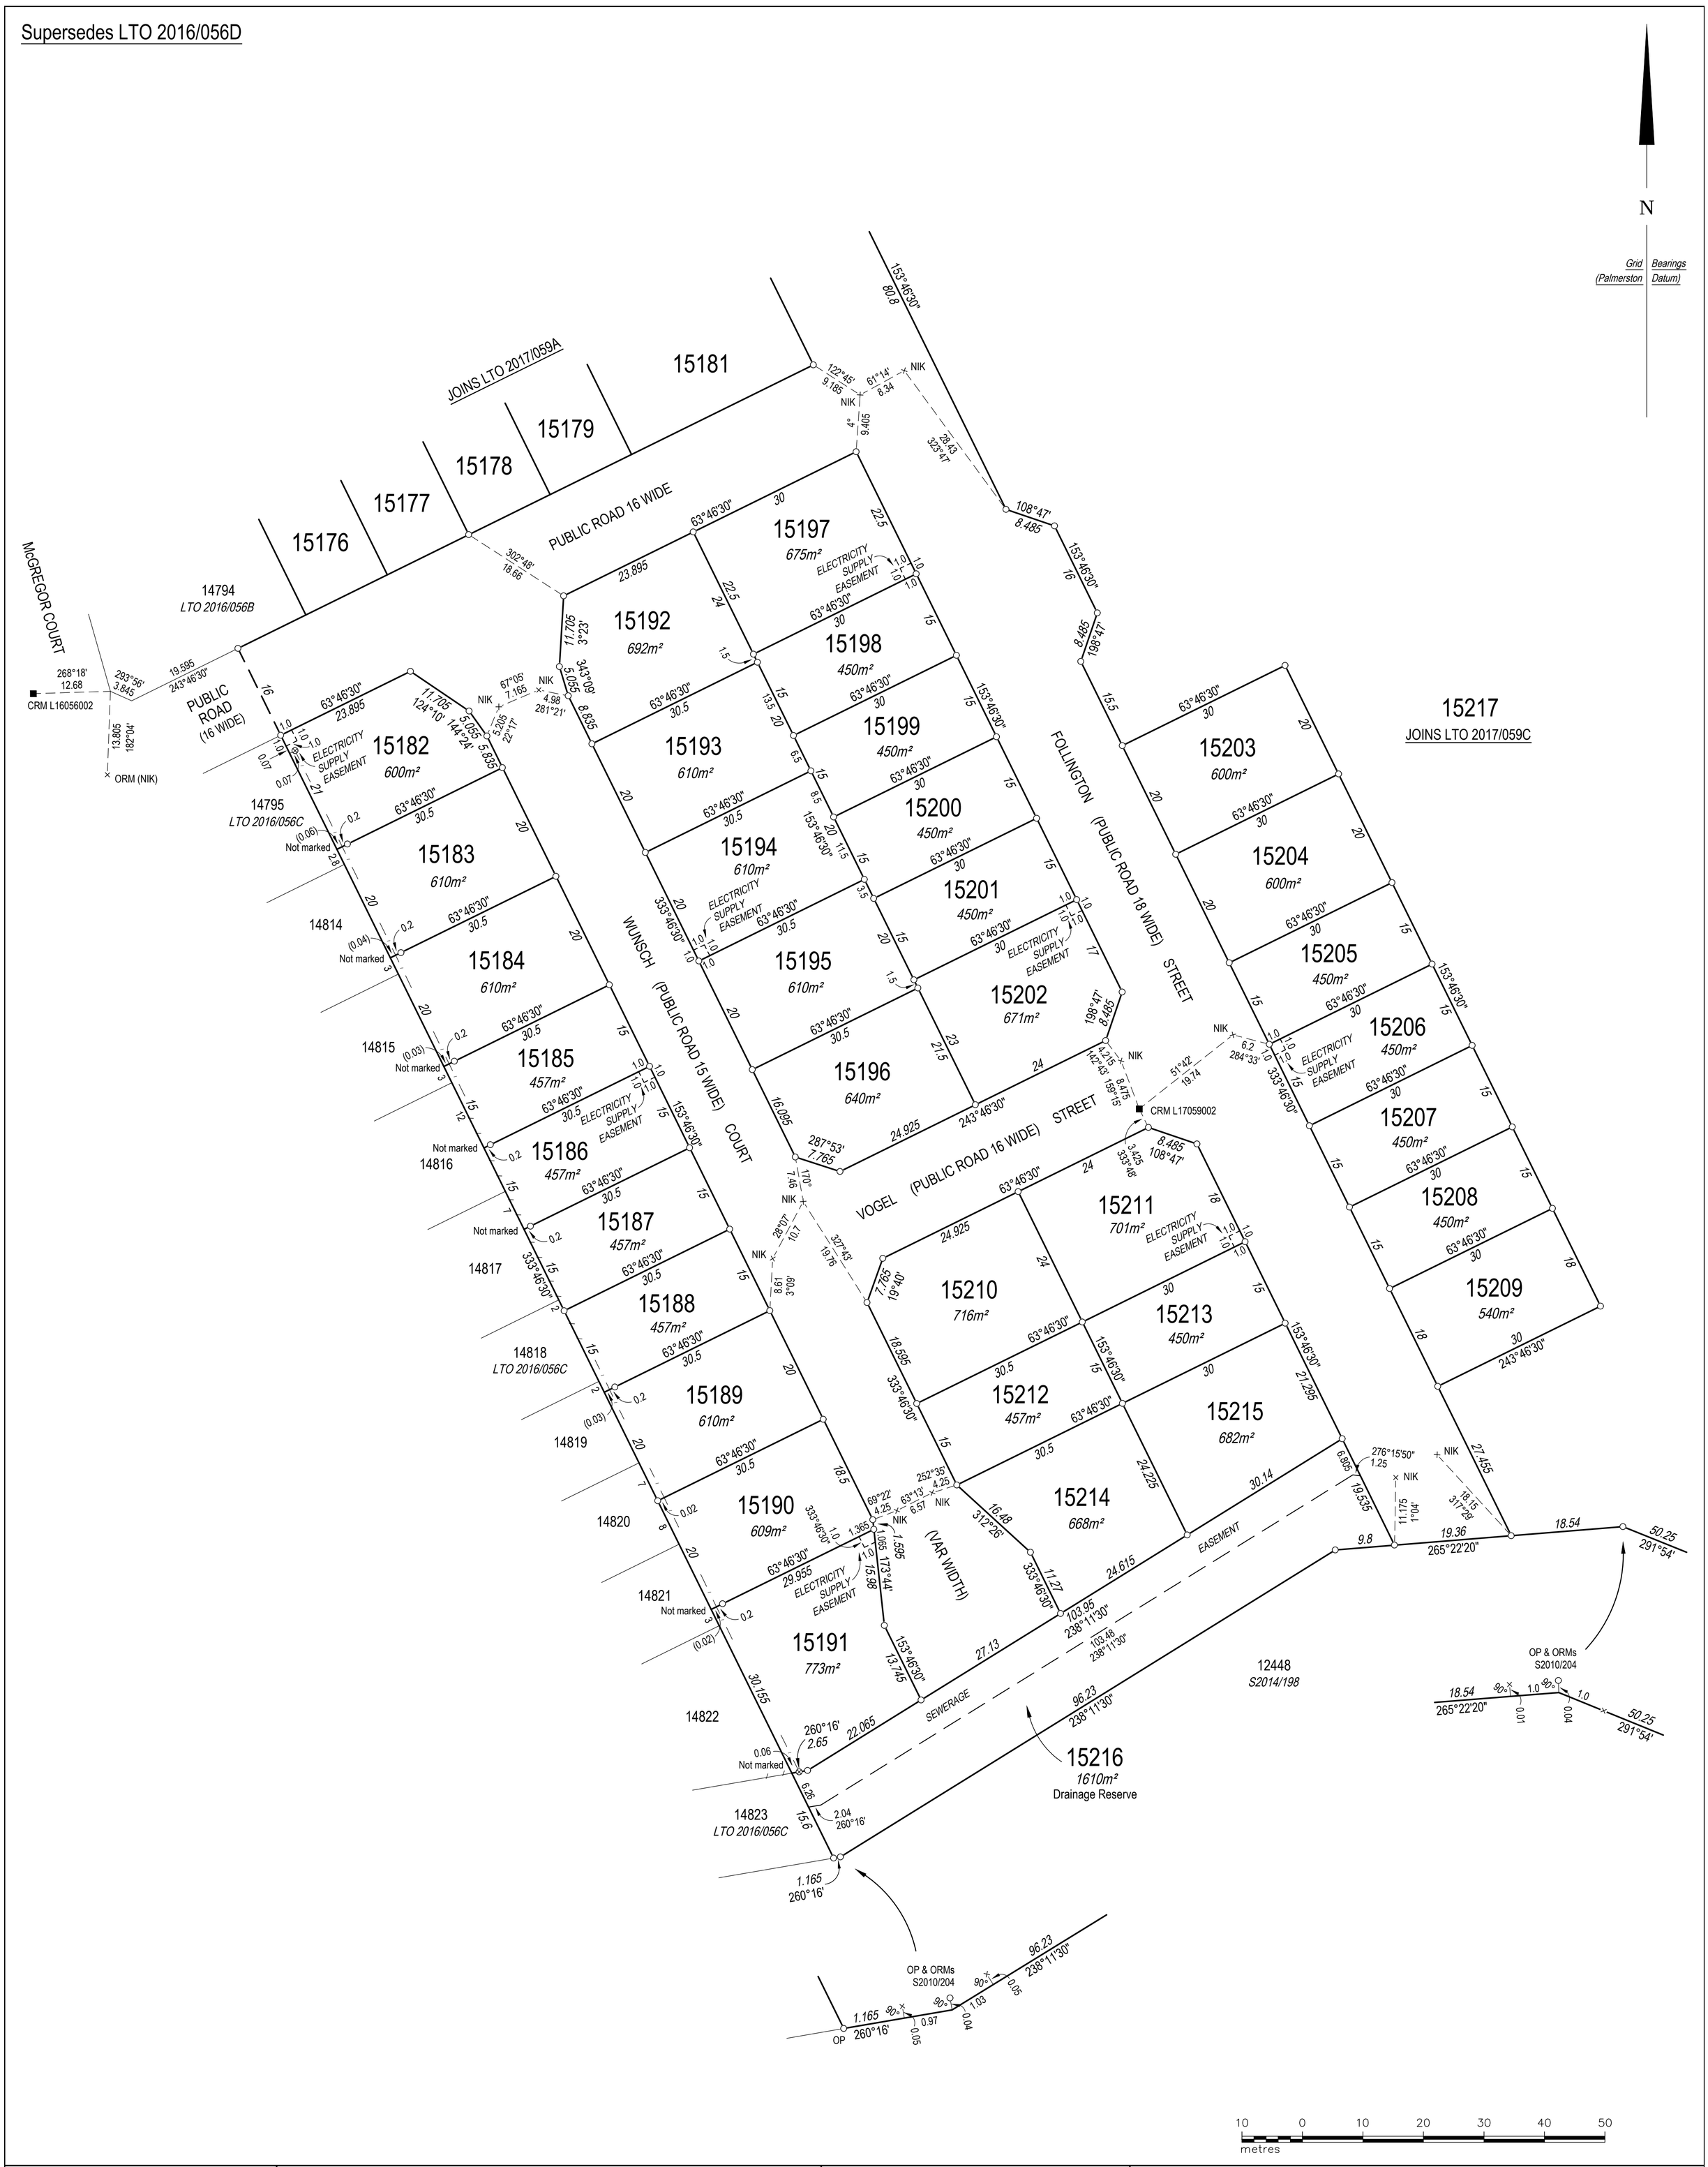

SURVEYOR'S CERTIFICATE

I, Richard David Purnell hereby certify that the survey represented on this plan was carried out by me or under my immediate supervision and was completed on 3/7/2018 and that this survey has been executed in accordance with the Licensed Surveyor's Act and the directions thereunder.

Licensed Surveyor — Date 07/07/2018

L.T.O. REGISTRATION

Lodged on . . . . . at . . . . . .

Instrument Number . . . . . .

Registered on . . . . . at . . . . . .

by me . . . . . .

Registrar-General

Note

Dimensions of unmarked boundaries and connections are original unless otherwise shown
Electricity Supply and Sewerage Easements are in favour of the Power and Water Corporation
Electricity Supply Easements are to be created by registration of this Survey Plan
Sewerage Easement is an existing easement
Lot 15216 (Drainage Reserve) is vested in the City of Palmerston
Public Roads are vested in the City of Palmerston
NIK denotes Nail in kerb

Version 1 - survey plan as lodged

SURVEY APPROVAL

I, Robert Ian Sarib the Acting Surveyor-General, being satisfied that Part 5 of the Planning Act has been complied with:

(i) approve the survey under section 49 of the Licensed Surveyors Act;

(ii) acknowledge, on behalf of the Service Authorities designated, the vesting of the Service Easements shown hereon; and

(iii) accept on behalf of the Service Authorities specified, the land designated as roads or reserves hereon vested pursuant to section 64 of the Planning Act and section 7 of the Control of Roads Act

Acting Surveyor-General — Date

LOTS 15182 TO 15216
SUBDIVISION OF LOT 14824
TOWN OF PALMERSTON

Drawn by
Earl James & Associates
(9158) 05.07.18

Examined by
Earl James & Associates
10.07.18

Map Reference

AZIMUTH
Assumed from LTO 2016/056
Observed at . . . . . .

SCALE 1:500 (A1)

LTO 2017/059B
SHEET 2 OF 3

WARNING - Damaged or creased plan will be rejected.

Supersedes LTO 2016/056D

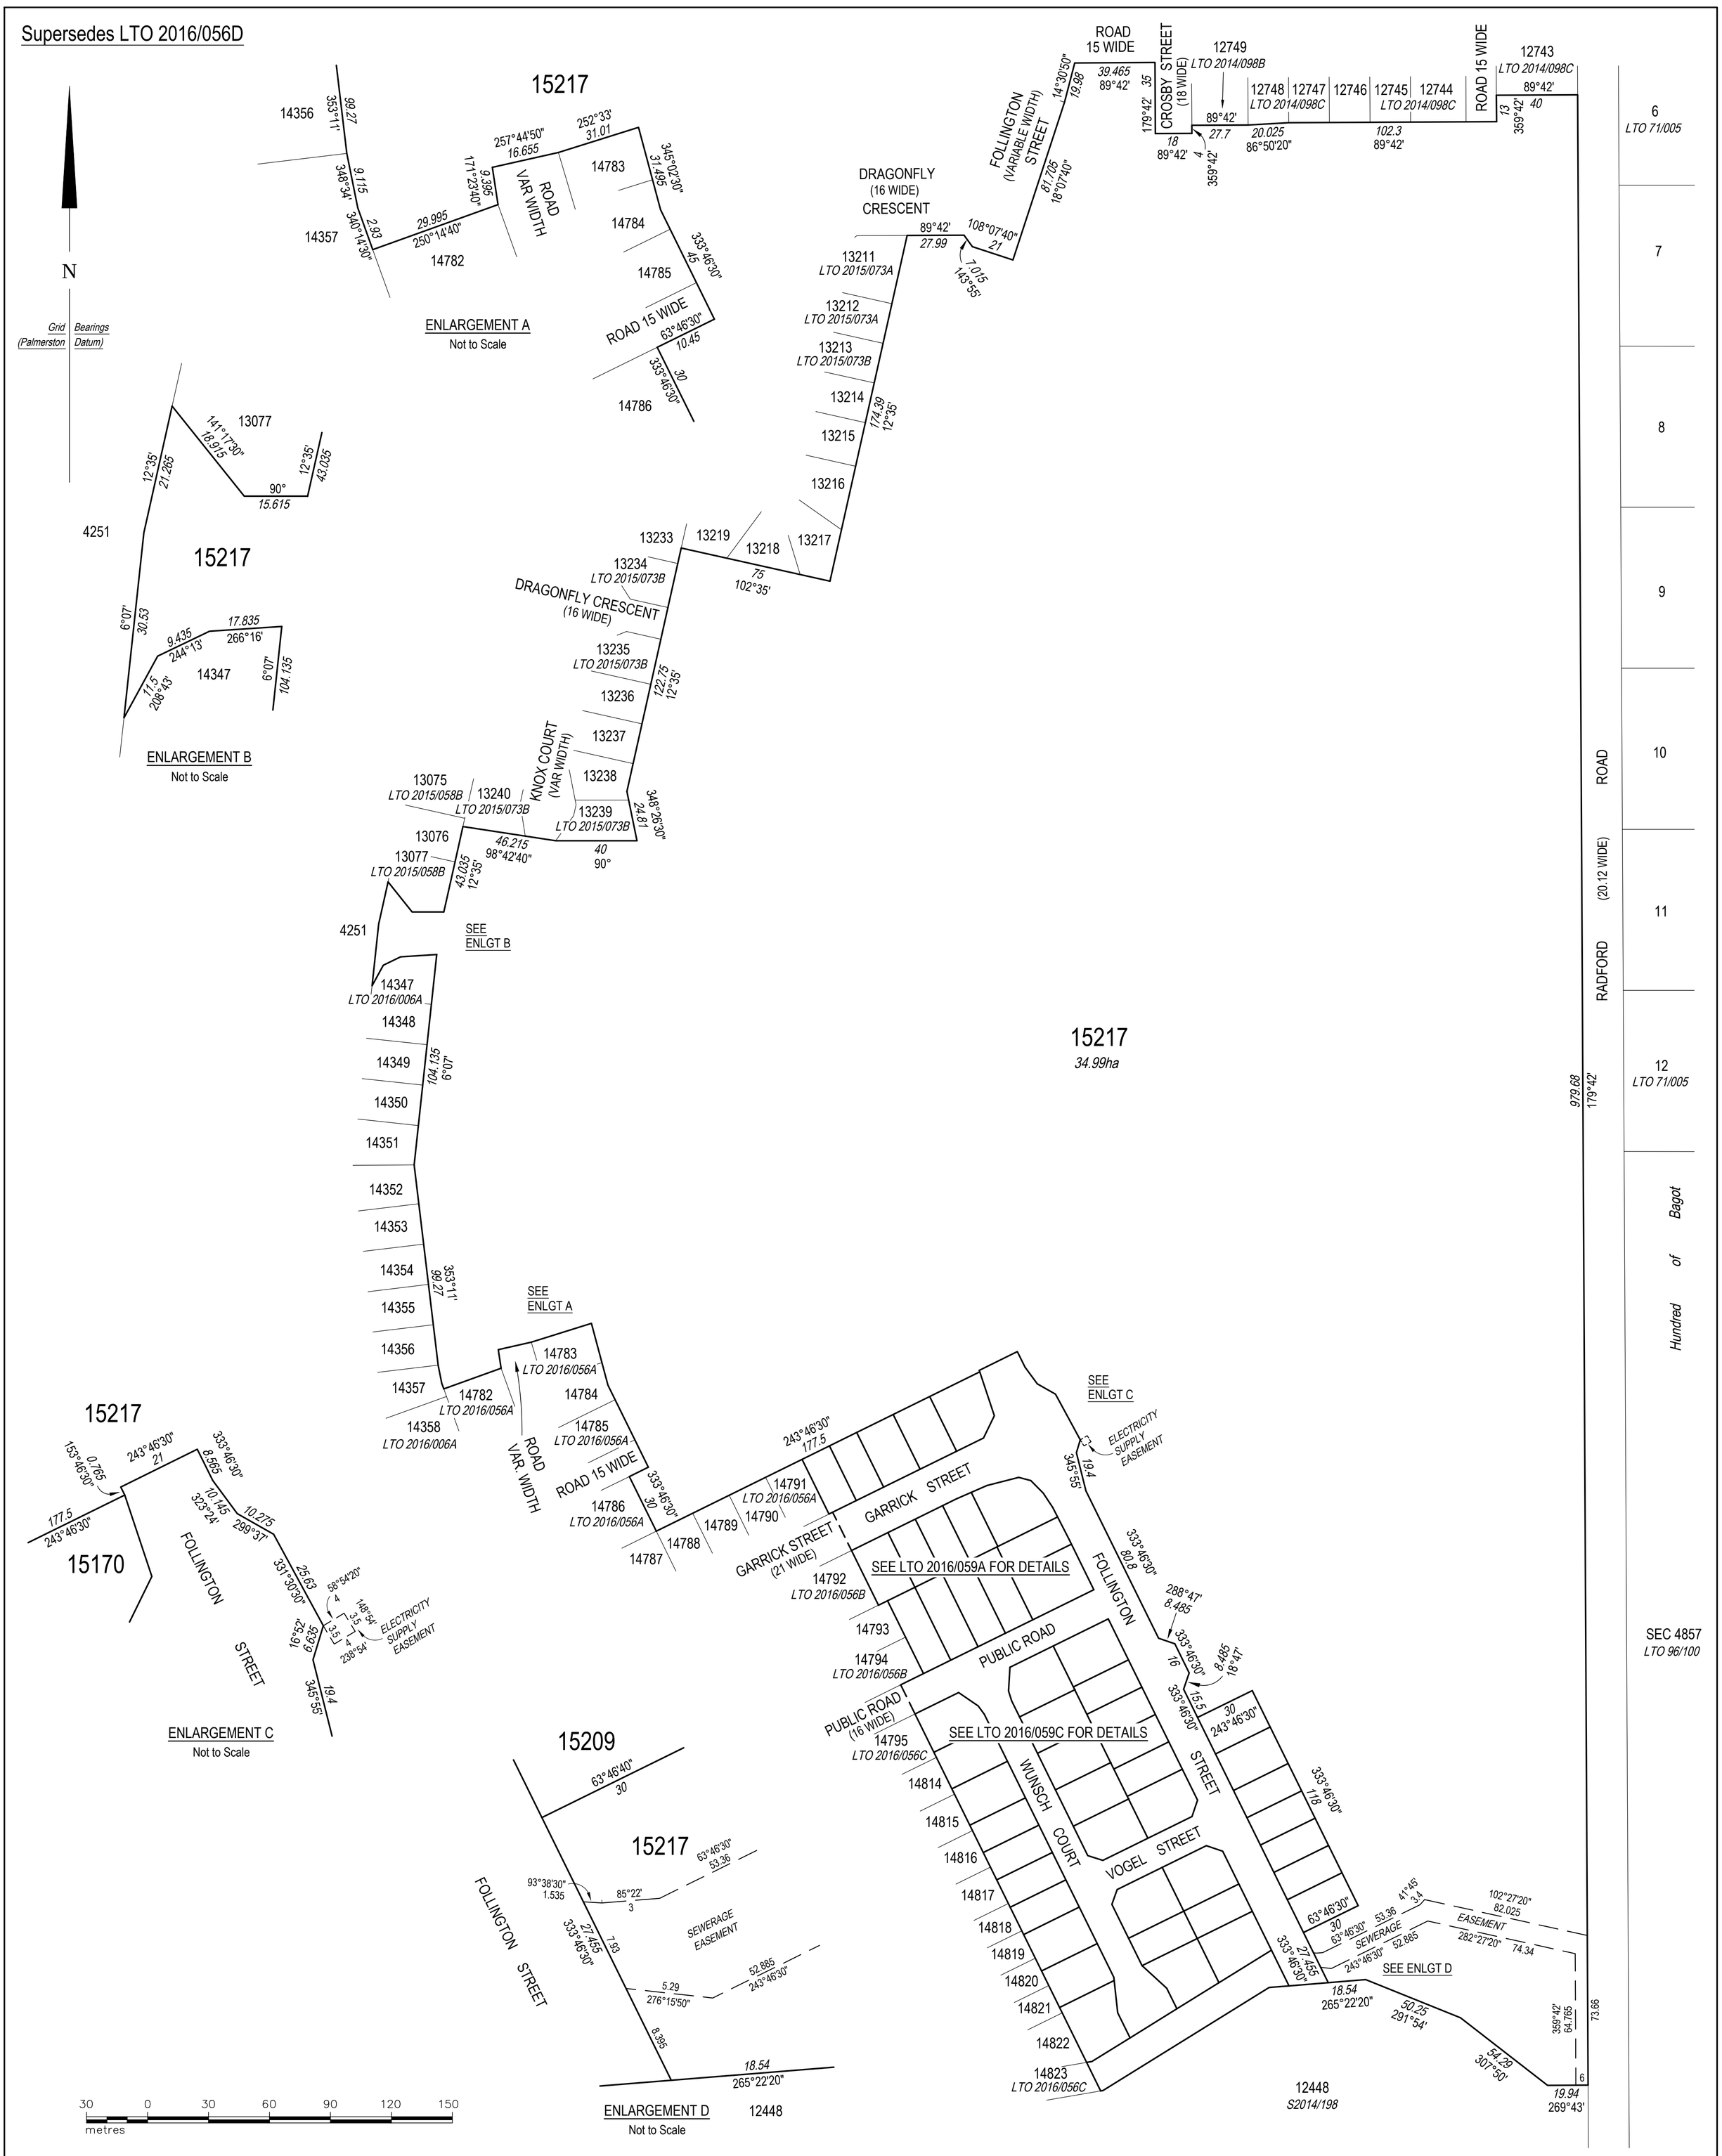

SURVEYOR'S CERTIFICATE

I, Richard David Purnell hereby certify that the survey represented on this plan was carried out by me or under my immediate supervision and was completed on 3/7/2018 and that this survey has been executed in accordance with the Licensed Surveyor's Act and the directions thereunder.

R. Purnell — Licensed Surveyor — Date 07/07/2018

L.T.O. REGISTRATION

Lodged on . . . . . at . . . . . .

Instrument Number . . . . . .

Registered on . . . . . at . . . . . .

by me . . . . . .

Registrar-General

Note

Dimensions of unmarked boundaries are original unless otherwise shown

Electricity Supply and Sewerage Easements are in favour of the Power and Water Corporation

Sewerage Easement is an existing easement

Electricity Supply Easement is to be created by registration of this Survey Plan

Version 1 - survey plan as lodged

SURVEY APPROVAL

I, Robert Ian Sarib . . . . . the Acting Surveyor-General, being satisfied that Part 5 of the Planning Act has been complied with:

(i) approve the survey under section 49 of the Licensed Surveyors Act;

(ii) acknowledge, on behalf of the Service Authorities designated, the vesting of the Service Easements shown hereon; and

(iii) accept on behalf of the Service Authorities specified, the land designated as roads or reserves hereon vested pursuant to section 64 of the Planning Act and section 7 of the Control of Roads Act

. . . . . .

Acting Surveyor-General — Date

LOT 15217
SUBDIVISION OF LOT 14824
TOWN OF PALMERSTON

Drawn by Earl James & Associates (9158) 05.07.18	Map Reference	**SCALE** 1:1500 (A1)
Examined by Earl James & Associates 10.07.18	**AZIMUTH** Assumed from LTO 2016/056 Observed at	**LTO 2017/059C** SHEET 3 OF 3

WARNING - Damaged or creased plan will be rejected.